Vectorworks Educational Version

FROM PLASTER	LINE-SET #	USE
30'-10"		THEATER US WALL
30'-0"		US RADIATOR ROW
28'-8"	21	Bounce Drop
27'-2"	20	4th ELECTRIC
25'-10"	19	
25'-0"	18	Translucency
24'-4"	17	Full Stage BO
23'-8"	16	Black Scrim
23'-0"	15	Legs
22'-4"	14	Border
20'-2"	13	3rd ELECTRIC
17'-4"	12	Full Stage BO
16'-2"	11	Legs
14'-6"	10	Border
13'-7"	9	
11'-6"	8	2nd ELECTRIC
9'-8"	7	
8'-8"	6	Legs
7'-2"	5	Border
5'-0"	4	Film Screen
3'-6"	3	1st ELECTRIC
3'-0"	2	Legs
2'-0"	1	Border
1'-3"	N/A	House Curtain
0'-5"	N/A	Fire Curtain

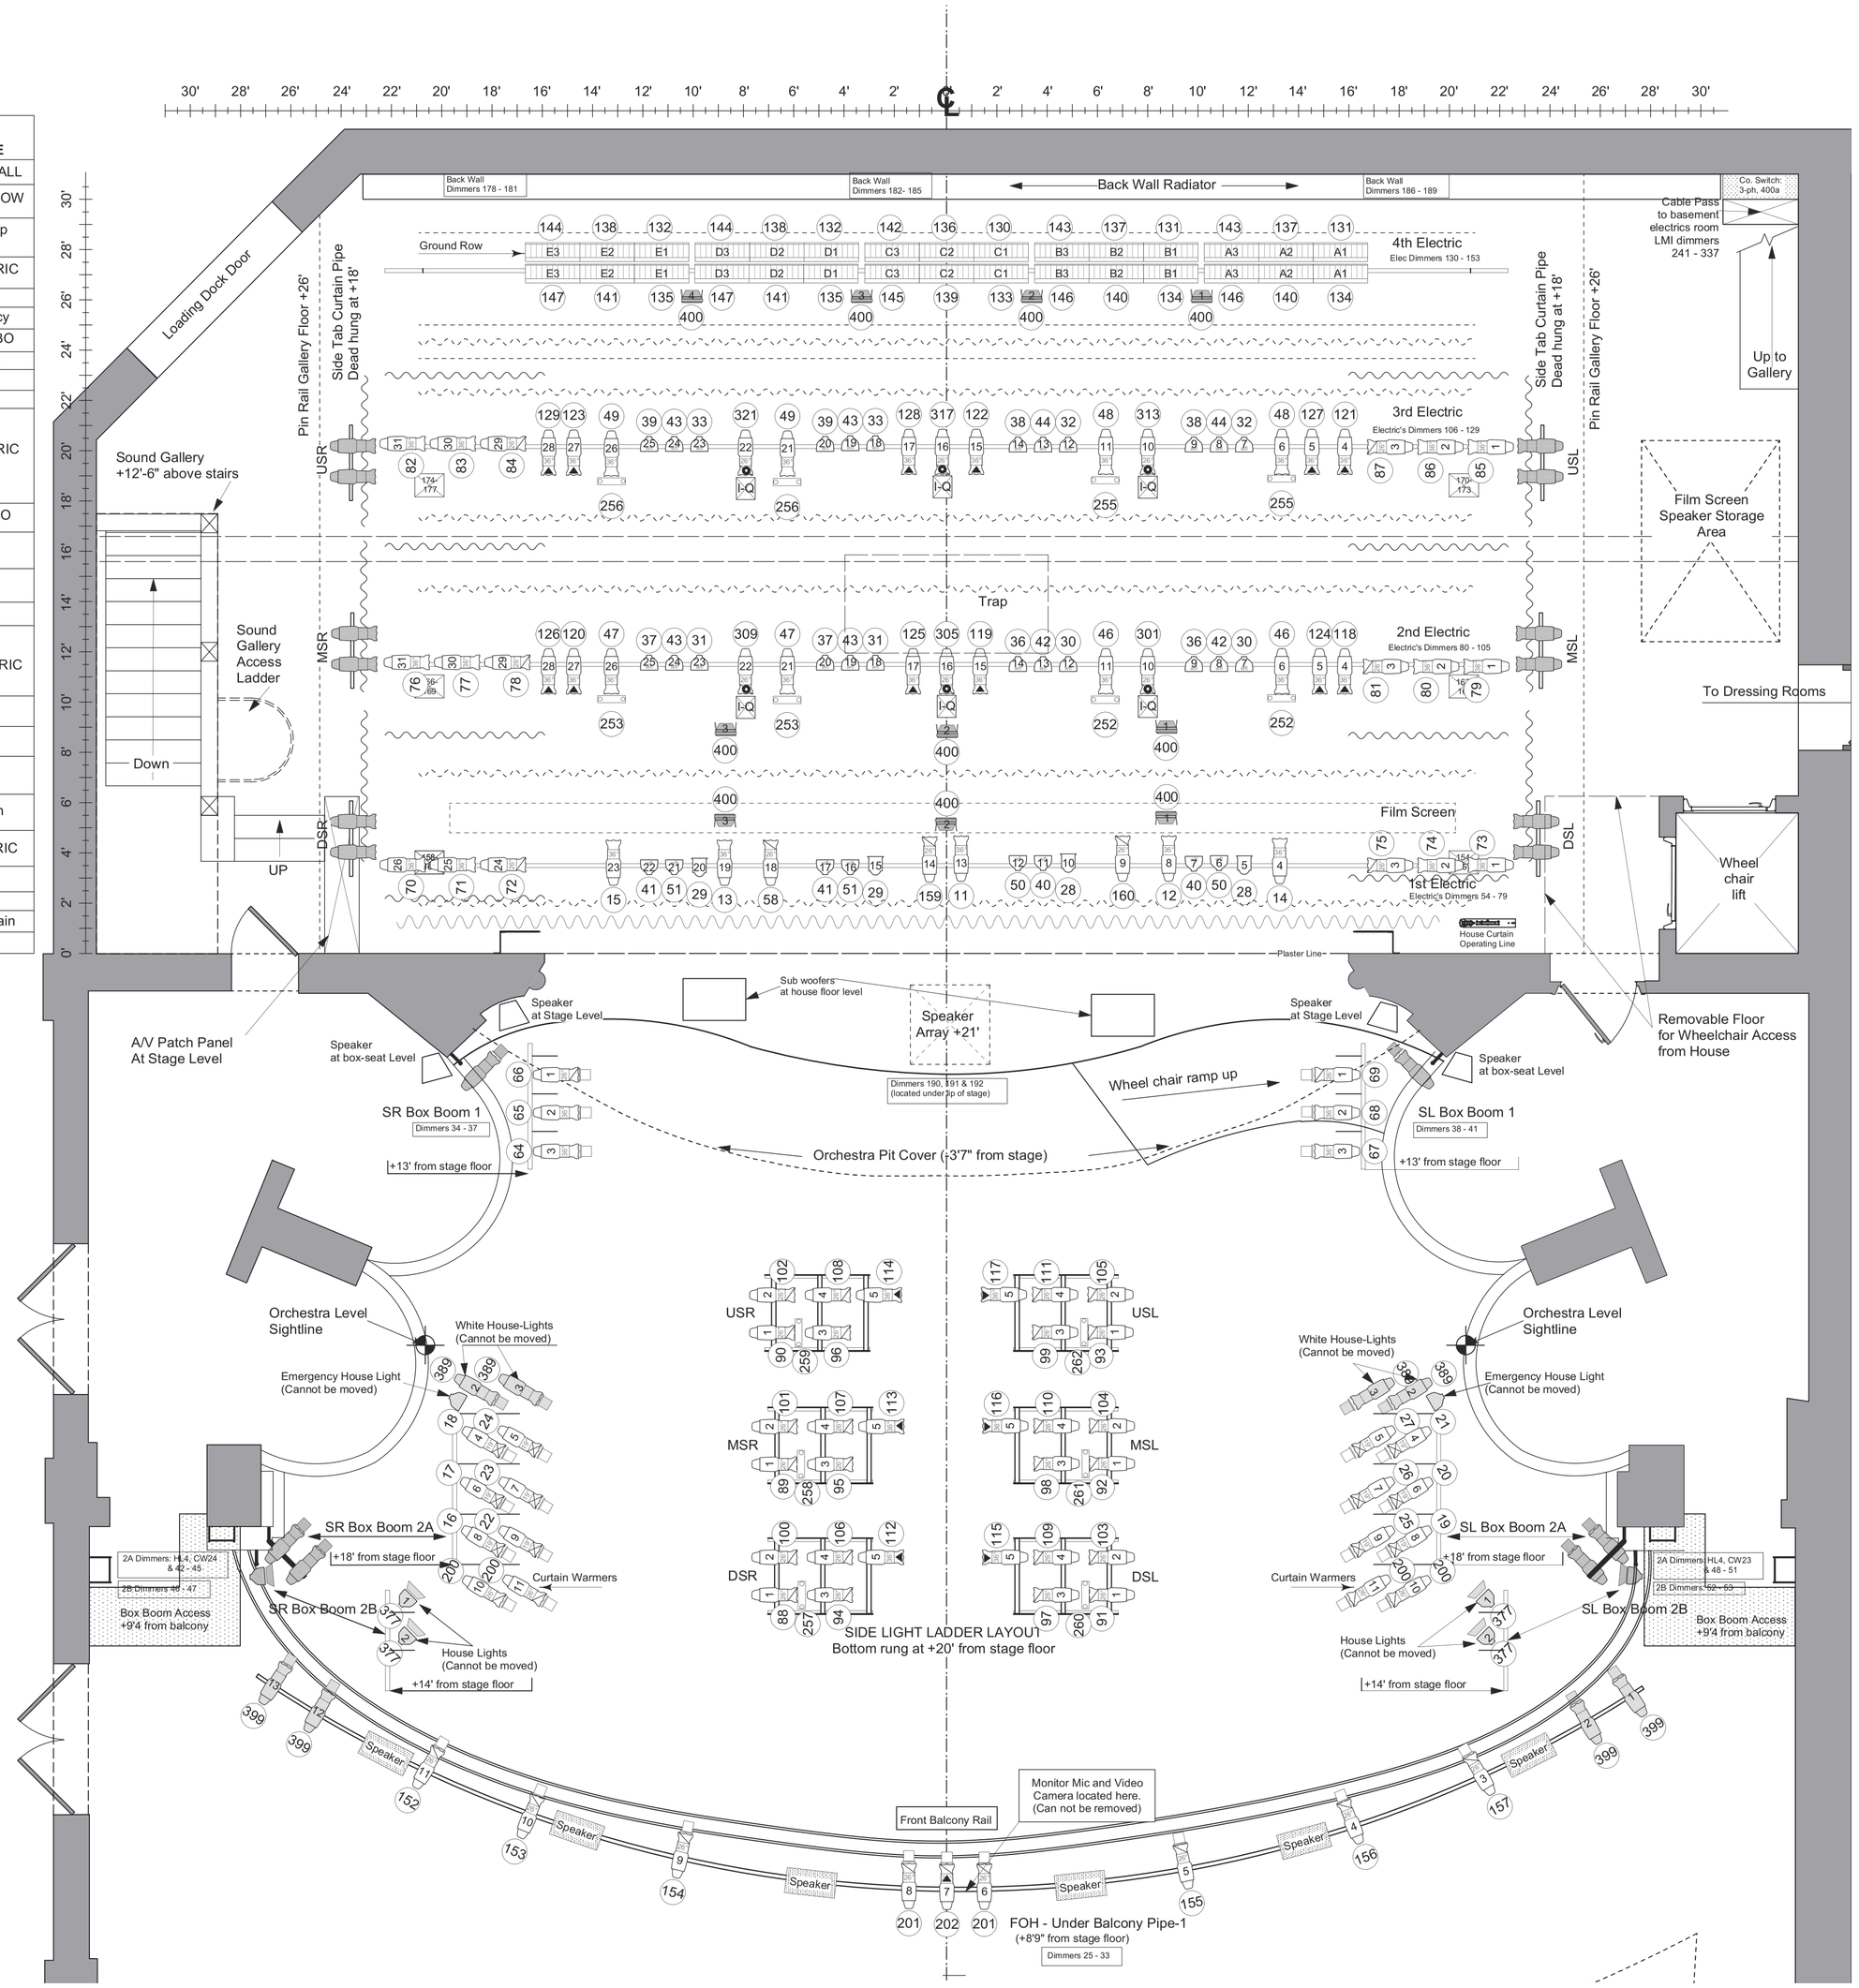

Instrument Key

- ETC 10° Source-4, 750w
- ETC 19° Source 4, 575w
- ETC 26° Source-4, 575w
- ETC 36° Source-4, 575w
- ETC 36° Source-4, 575w House Lights
- ETC 50° Source-4, 575w
- 6" Fresnel, 750w
- PAR 64 WFL, 1Kw
- ETC S-4 PAR WFL, 575w
- ETC S-4 PAR MFL, 575w
- ETC S-4 PAR MFL, 575w House Lights
- Mini-10, 500w
- Mini-10, 500w Hung on top pipe of electric
- L&E MR-16 Mini-strip, 75w EYC

Accessories

- 6.25" S-4 Top Hat
- 10" S-4 Top Hat
- 7.5" Barn Door
- Template
- Wybron Coloram
- Rosco I-Que
- DMX Auto Iris

NOTES on Moving Fixture Units

- #+3 I-Que Tilt control
- #+2 I-Que Pan control
- #+1 Auto Iris control
- # Intensity

THE MAHAIWE PERFORMING ARTS CENTER

REPERTORY LIGHT PLOT--STAGE

Company:
Production:
Designer:

Plate: 1 of 3 **Scale: 1/4" = 1'** **Date: Revised March 2016**

14 Castle Street • Great Barrington, MA 01230
Production Office: (413) 528-6415 • Fax: (413) 528-9352
www.Mahaiwe.org

Vectorworks Educational Version